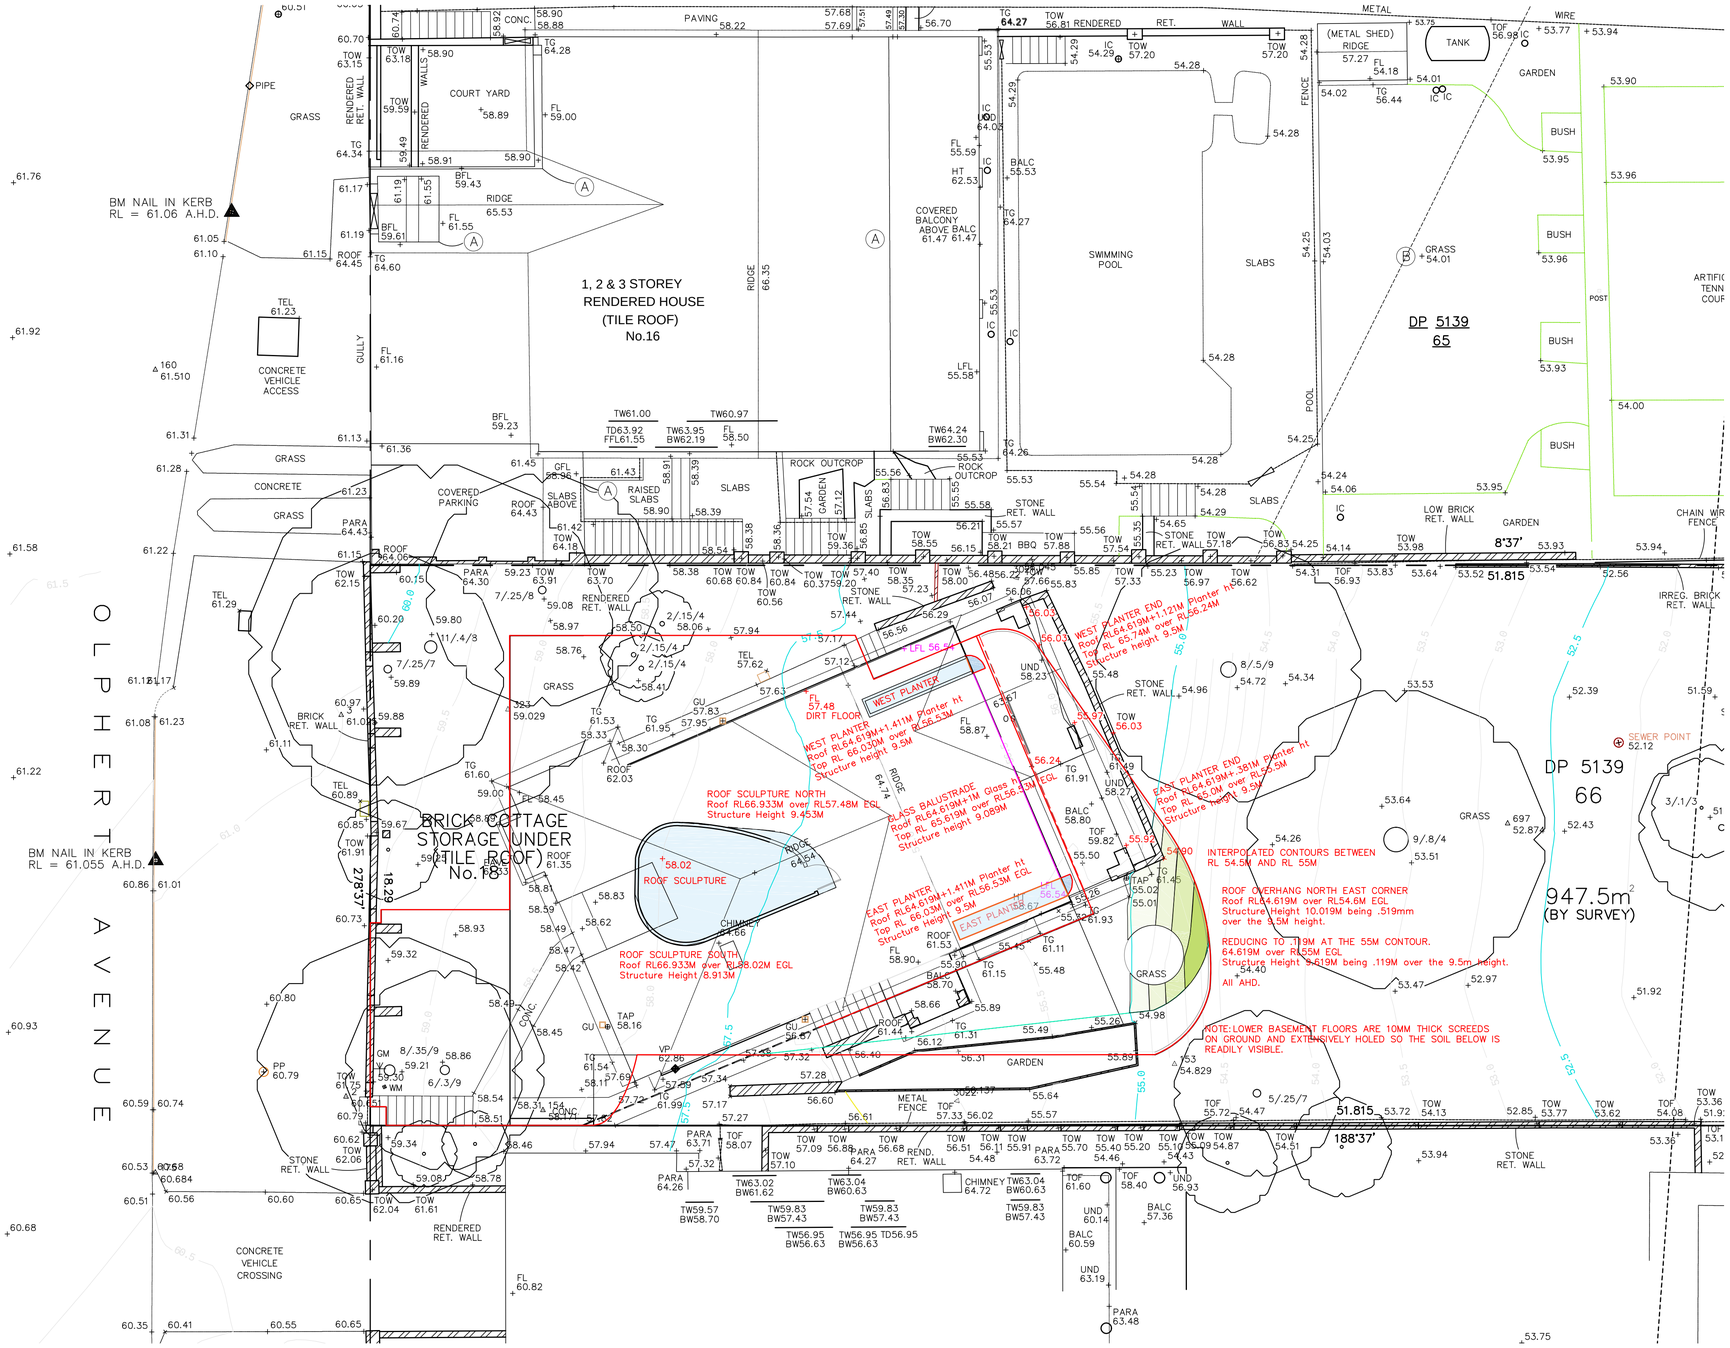

0 2 4 10 20

LOUISE ST JOHN KENNEDY

BUILDING DESIGN | INTERIOR ARCHITECTURE | LANDSCAPE
9A CHESTER ROAD CLAREMONT WESTERN AUSTRALIA 6010
TEXTS TELEPHONE +61 412 988 266

REVISIONS

REV D	23.6.21	INITIAL ISSUE
REV E	23.11.21	East and West planter heights reduced from 1.421m ht to 1/411 ht.

OLPHERT AVENUE RESIDENCE

CAMPBELL D TAYLOR + SARAH J CURTIS
+ AUTUMN, RUPERT + PALOMA
18 OLPHERT AVENUE VAUCLUSE SYDNEY NSW 2030
DATE 23.6.2021 PLOT 23.11.2021 SCALE 1:200 @ A1

DA 1.5

REV E
4.6 APPLICATION PLAN