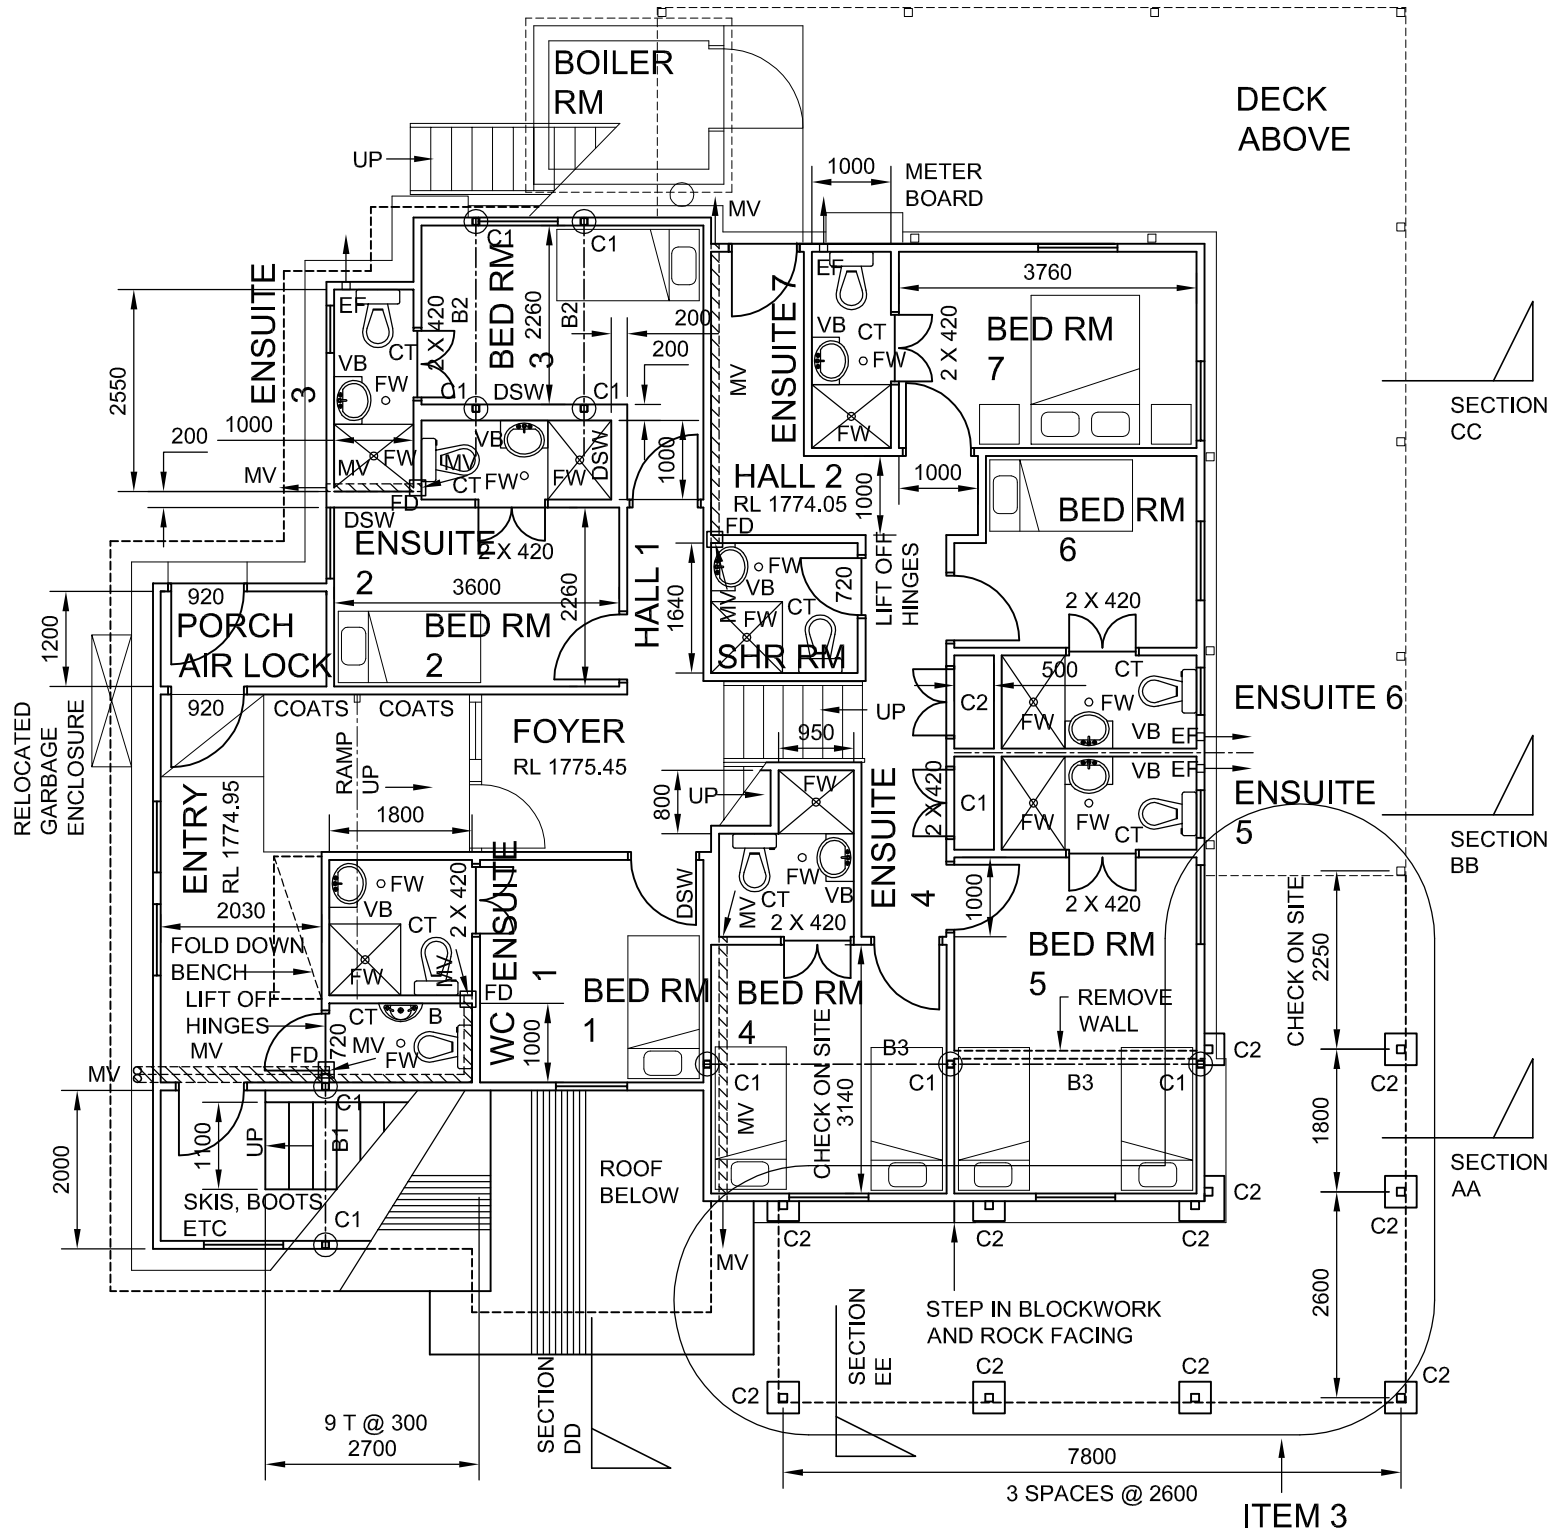

NEW GROUND FLOOR PLAN

0 1 2 3 4 5 M

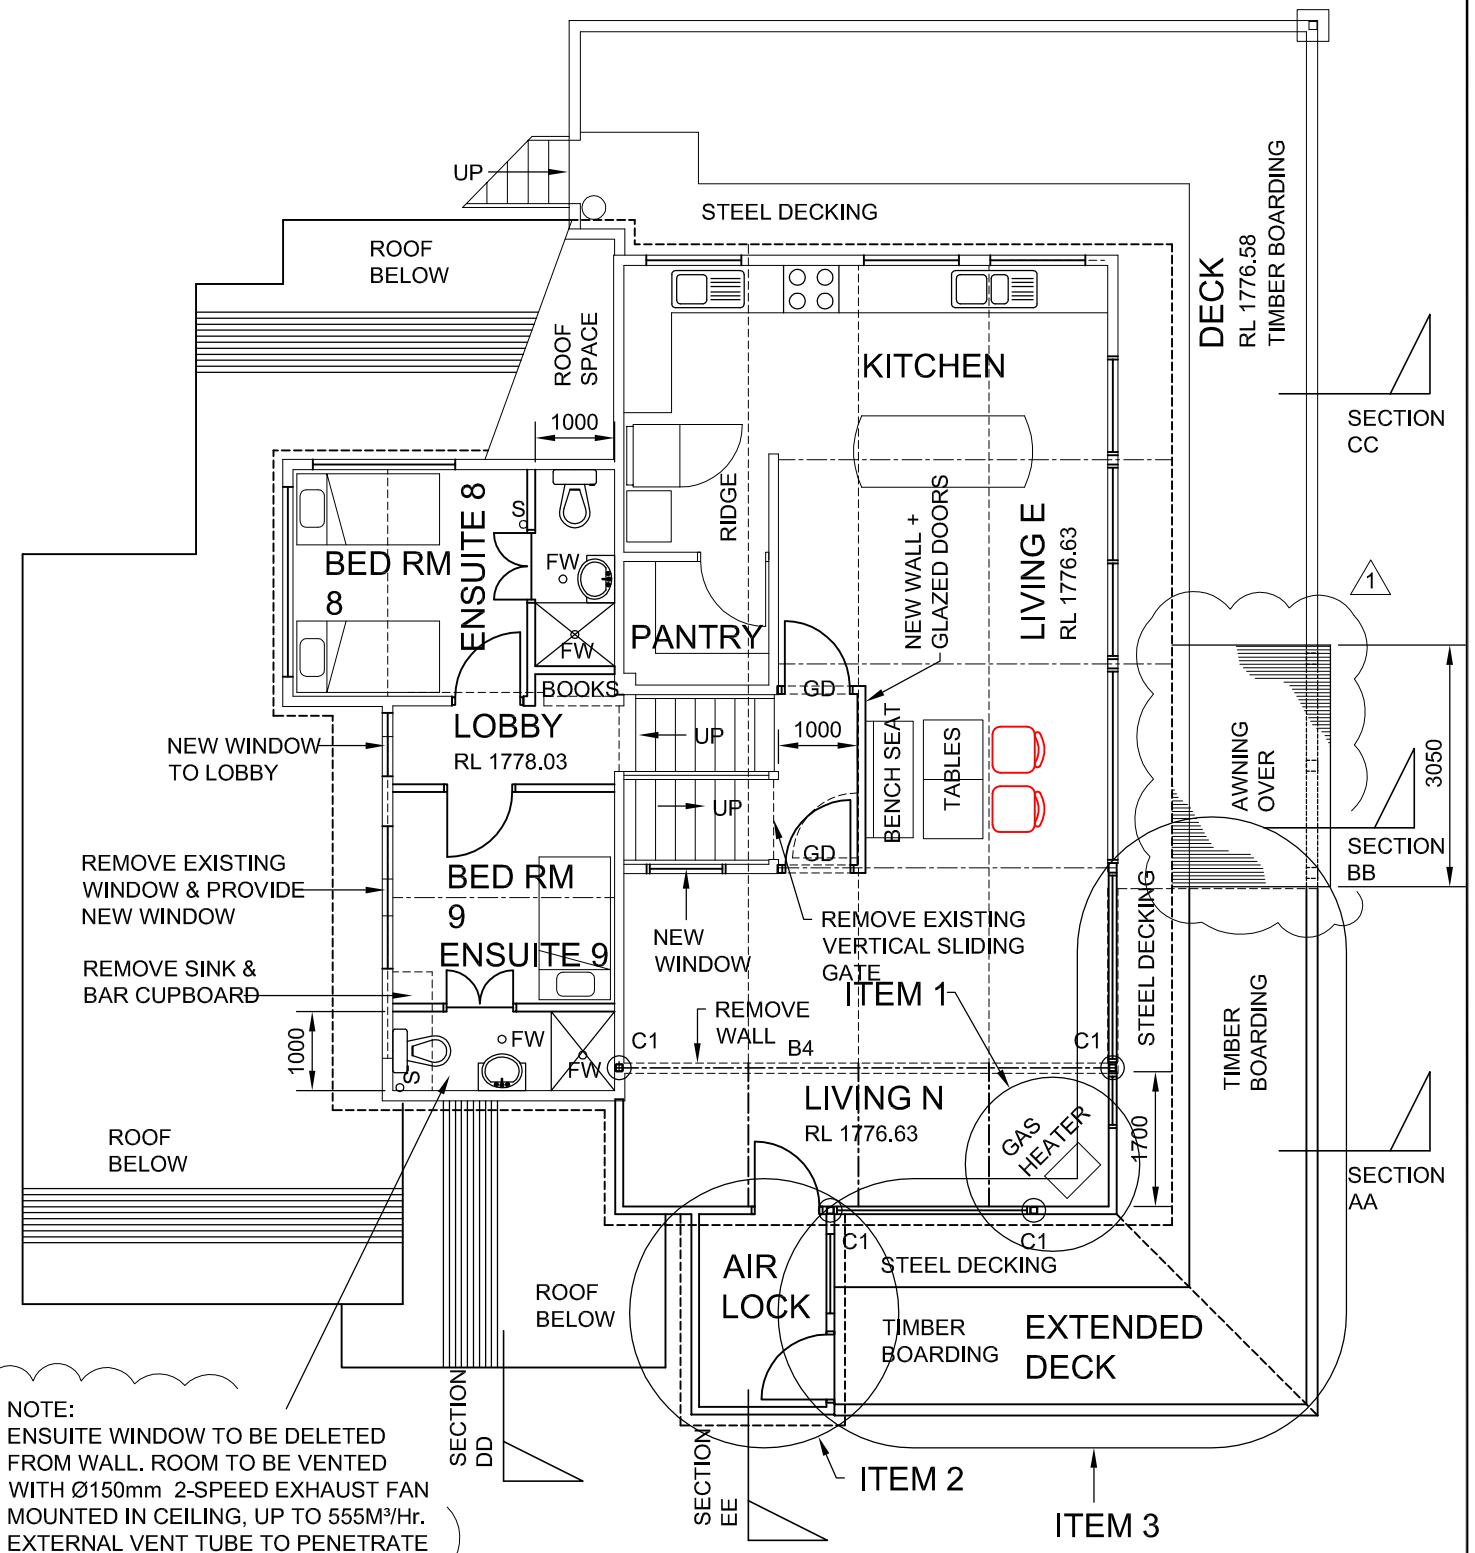

NOTE:
ENSUITE WINDOW TO BE DELETED FROM WALL. ROOM TO BE VENTED WITH Ø150mm 2-SPEED EXHAUST FAN MOUNTED IN CEILING, UP TO 555M³/Hr. EXTERNAL VENT TUBE TO PENETRATE ROOF SHEETING TO MIN HEIGHT OF 500mm FOR SNOW.

2

NEW FIRST FLOOR PLAN

0 1 2 3 4 5 M

NOTES

B = CAROMA COMPACT WALL BASIN
CT = CERAMIC TILES
DSW = DOUBLE STUD WALL
FW = FLOOR WASTE
GD = GLAZED DOOR
VB = VANITY BASIN 600 MM LONG + OVERHANGING BASIN

ALL HOT & COLD WATER SUPPLY AND SANITARY DRAINAGE TO AS 3500 2003

ALL FLOOR MATERIALS AND CURTAINS WITHIN THE BUILDING WILL EITHER COMPLY WITH OR BE REPLACED WITH MATERIALS THAT COMPLY WITH SPECIFICATION C1.1A OF THE BUILDING CODE OF AUSTRALIA

ALL SOLE-OCCUPANCY DOORS ARE TO BE SELF-CLOSING, SOLID CORE DOORS IN ACCORDANCE WITH C3.11 OF THE BCA

REV	
1	Added Awning Over BBQ Area.
2	Added Note Re: Exhaust Fan in Ensuite

CONSULTANT
JOHN R LANE PTY LTD
47 HAWKINS STREET
COOMA NSW 2630
PH/FAX 02 6452 3353

ENGINEER
JOHN SKURR CONSULTING ENGINEERS P/L
23 BENTHAM ST. YARRALUMLA ACT 2600
PH/FAX 02 6282 4620

PROJECT
ALTERATIONS TO SOUTH PERISHER LODGE
AT LOT 187 DP 257287 PERISHER VALLEY NSW
FOR THE SOUTH PERISHER CO-OPERATIVE ALPINE CLUB

TITLE
NEW PLANS, GROUND FLOOR & FIRST FLOOR

DATE
8 FEB 12

DRAWING NO
SP04

REVISION 2